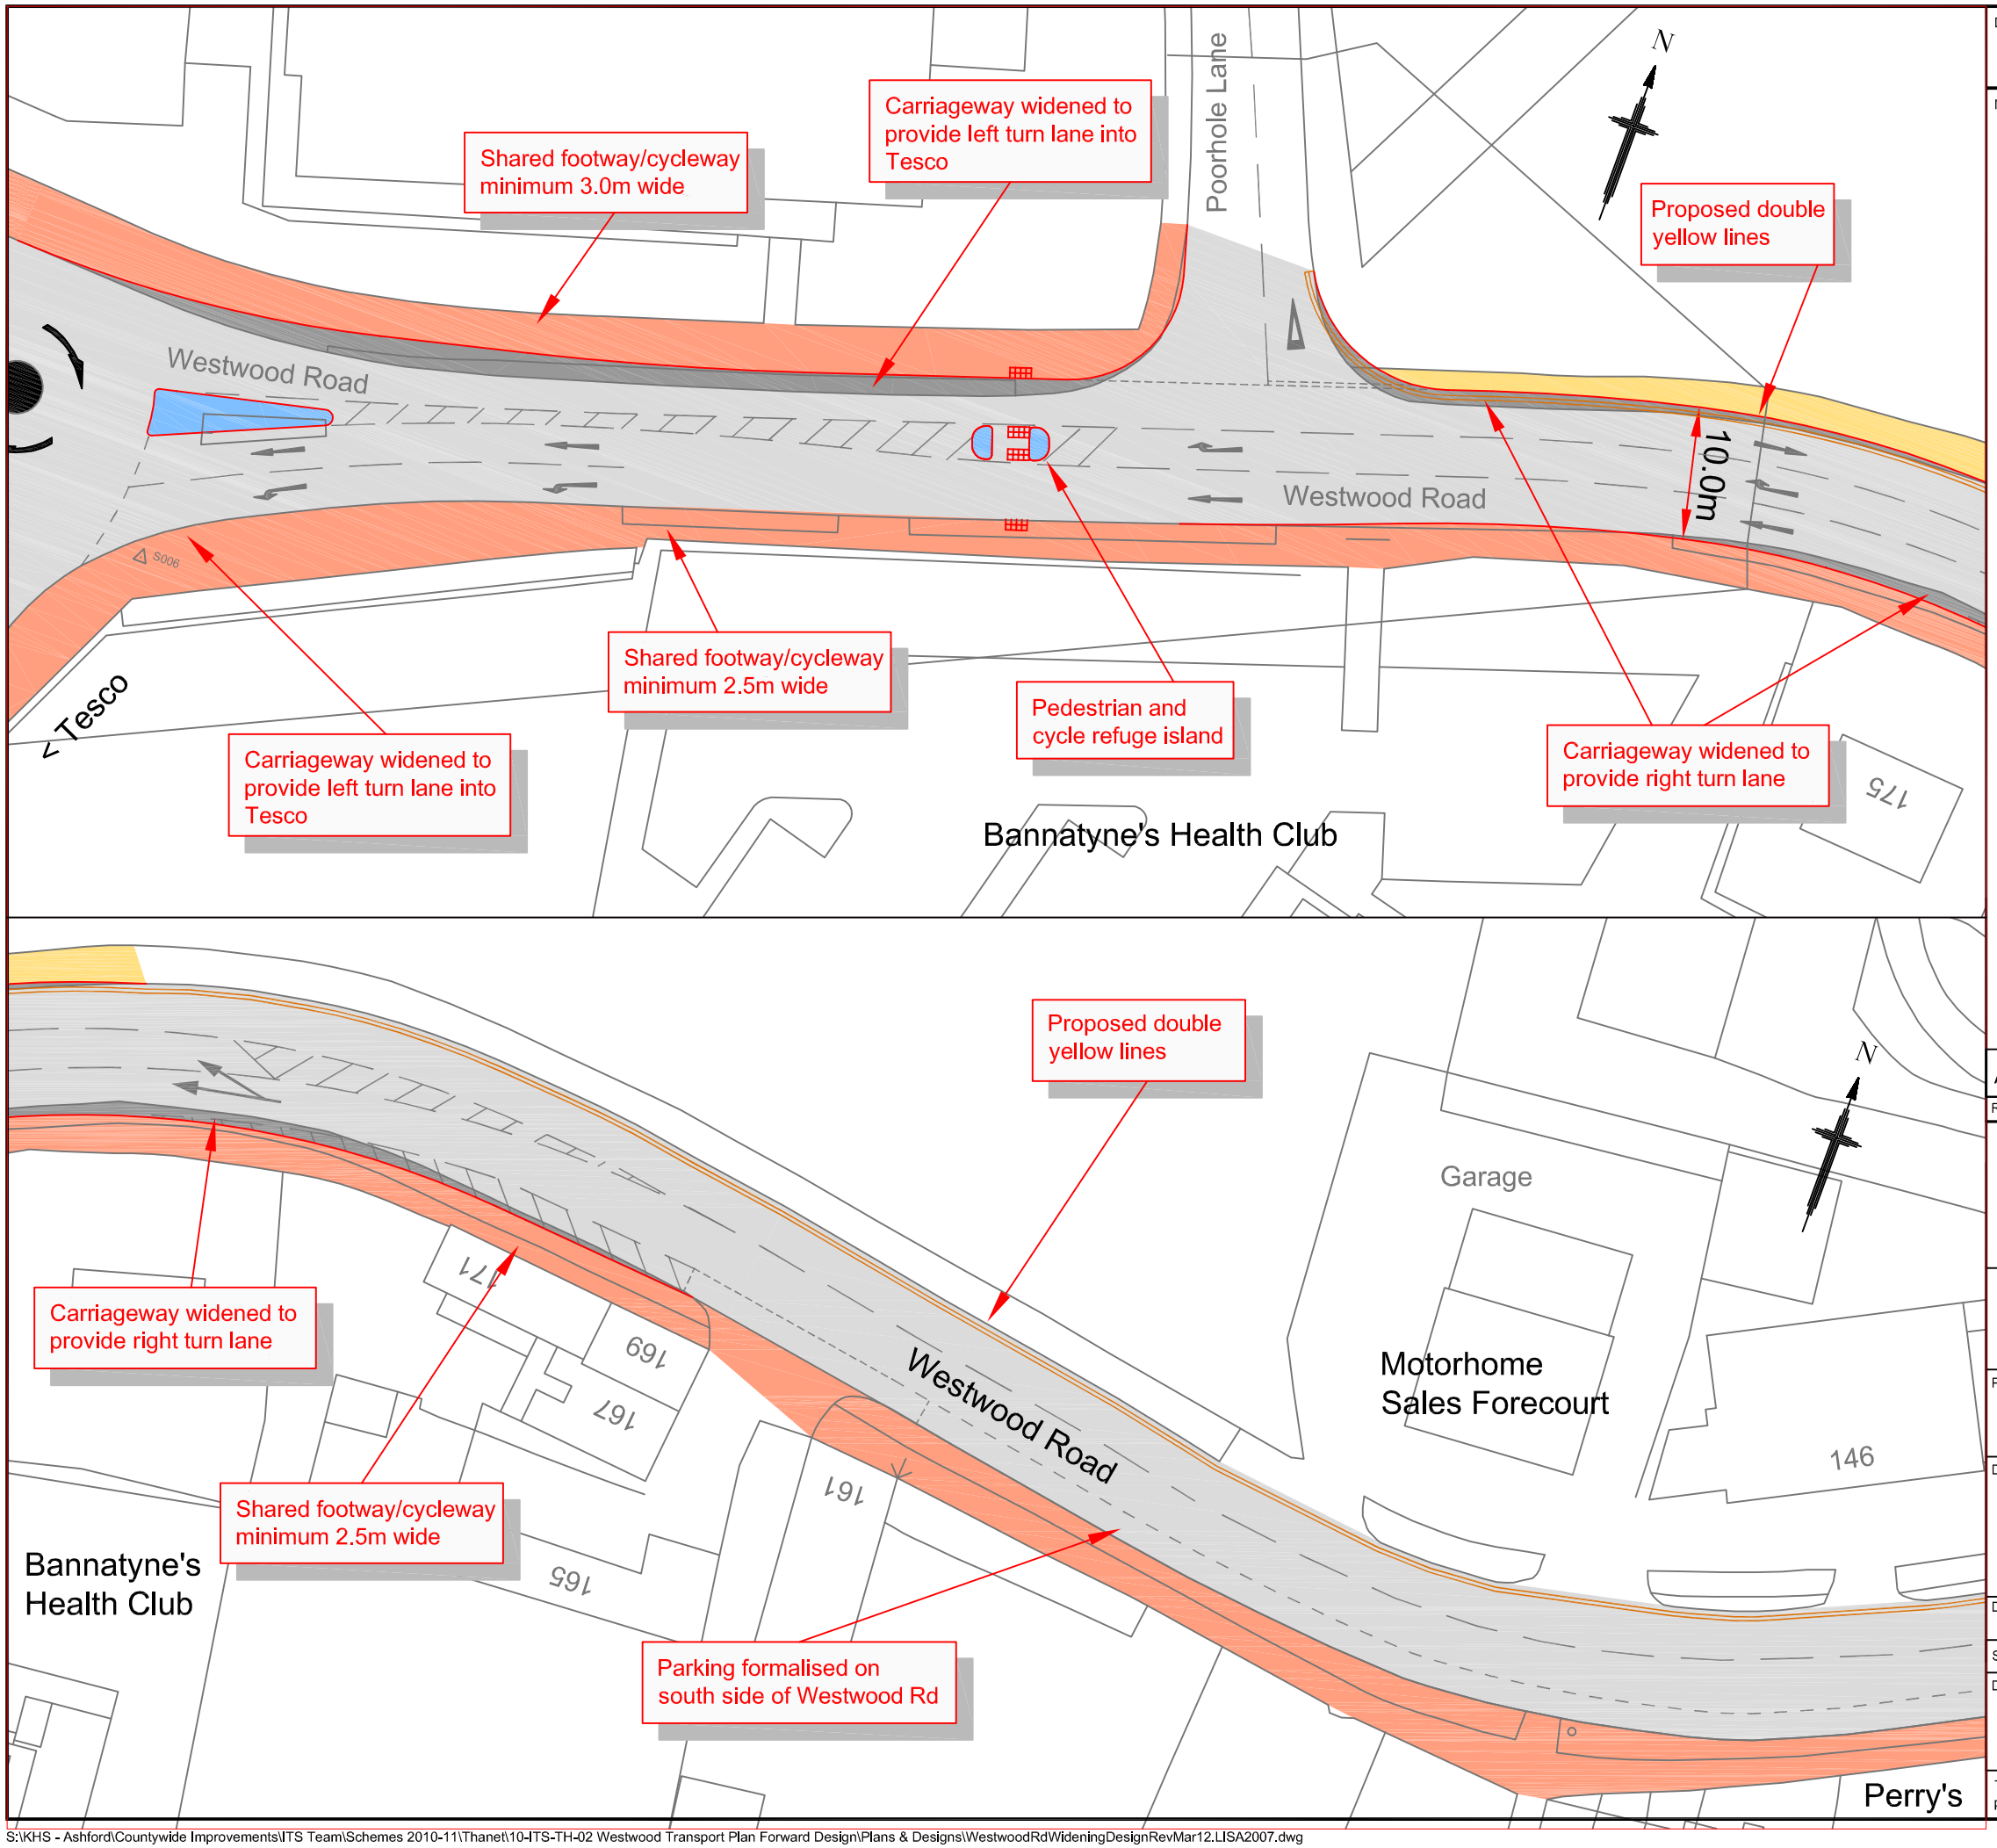

Drawing number

10-ITS-TH-02-005A

Notes

- Existing carriageway
- Proposed carriageway widening
- Proposed footway alterations
- Proposed shared footway/cycleway
- Traffic island

Rev	Revision Date	Purpose of revision	Drawn	Check'd	App'd
A	13.03.12	REVISED IN LINE WITH COMMENTS FROM ST1/2 SAFETY AUDIT & CONSULTATION	LJG	DB	DB

Kent Highway Services

East Kent Division
Ashford Highway Depot, Javelin Way,
Ashford, Kent, TN24 8AD
Tel: 08458 247 800

Project

WESTWOOD TRANSPORT PLAN

Drawing title

WESTWOOD ROAD IMPROVEMENTS

PRELIMINARY LAYOUT
SHEET 2 OF 3

Drawing status

FOR CONSULTATION

Scale	1:500 at A3	Do not scale

Drawing number

10-ITS-TH-02-005

Rev

A

This drawing is not to be used in whole or part other than for the intended purpose and project as defined on this drawing. Refer to the contract for full terms and conditions.

S:\KHS - Ashford\Countywide Improvements\ITS Team\Schemes 2010-11\Thanet\10-ITS-TH-02 Westwood Transport Plan Forward Design\Plans & Designs\WestwoodRdWideningDesignRevMar12.LISA2007.dwg

A3