Annex 2

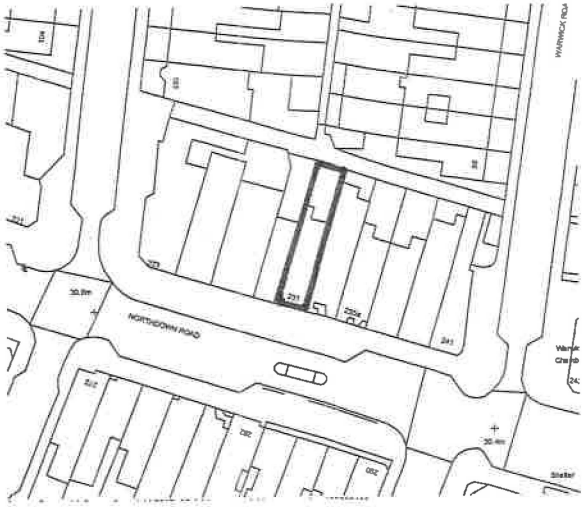

SITE PLAN 1:1250

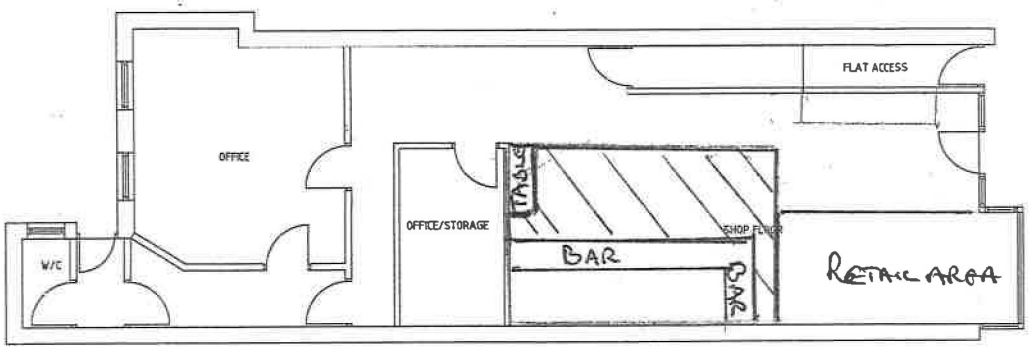

SHOP FLOOR
SCALE 1:100

|| = Drinking area

Title:
Lease Plan

Job Address:
231 Northdown Road,
Cliftonville, Margate, Kent,
CT9 2PJ

Client:
[redacted]

Drawing Contents:
Lease Plan with Boundary,
Site Plan

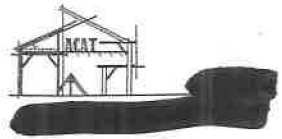

Scale(s):
1:1250, 1:100

Tel:
07972 249 474

Drawn:
Alex Cowell

Email:
alex@acatgroup.co.uk

Drawing Code:
A109

Drawing Number:
A01/01

Website:
www.acatgroup.co.uk

Original Drawing Size:
A0☐ A1☐ A2☐ A3■ A4☐ Other☐

0 5 10 15 20

SCALE BAR 1:100